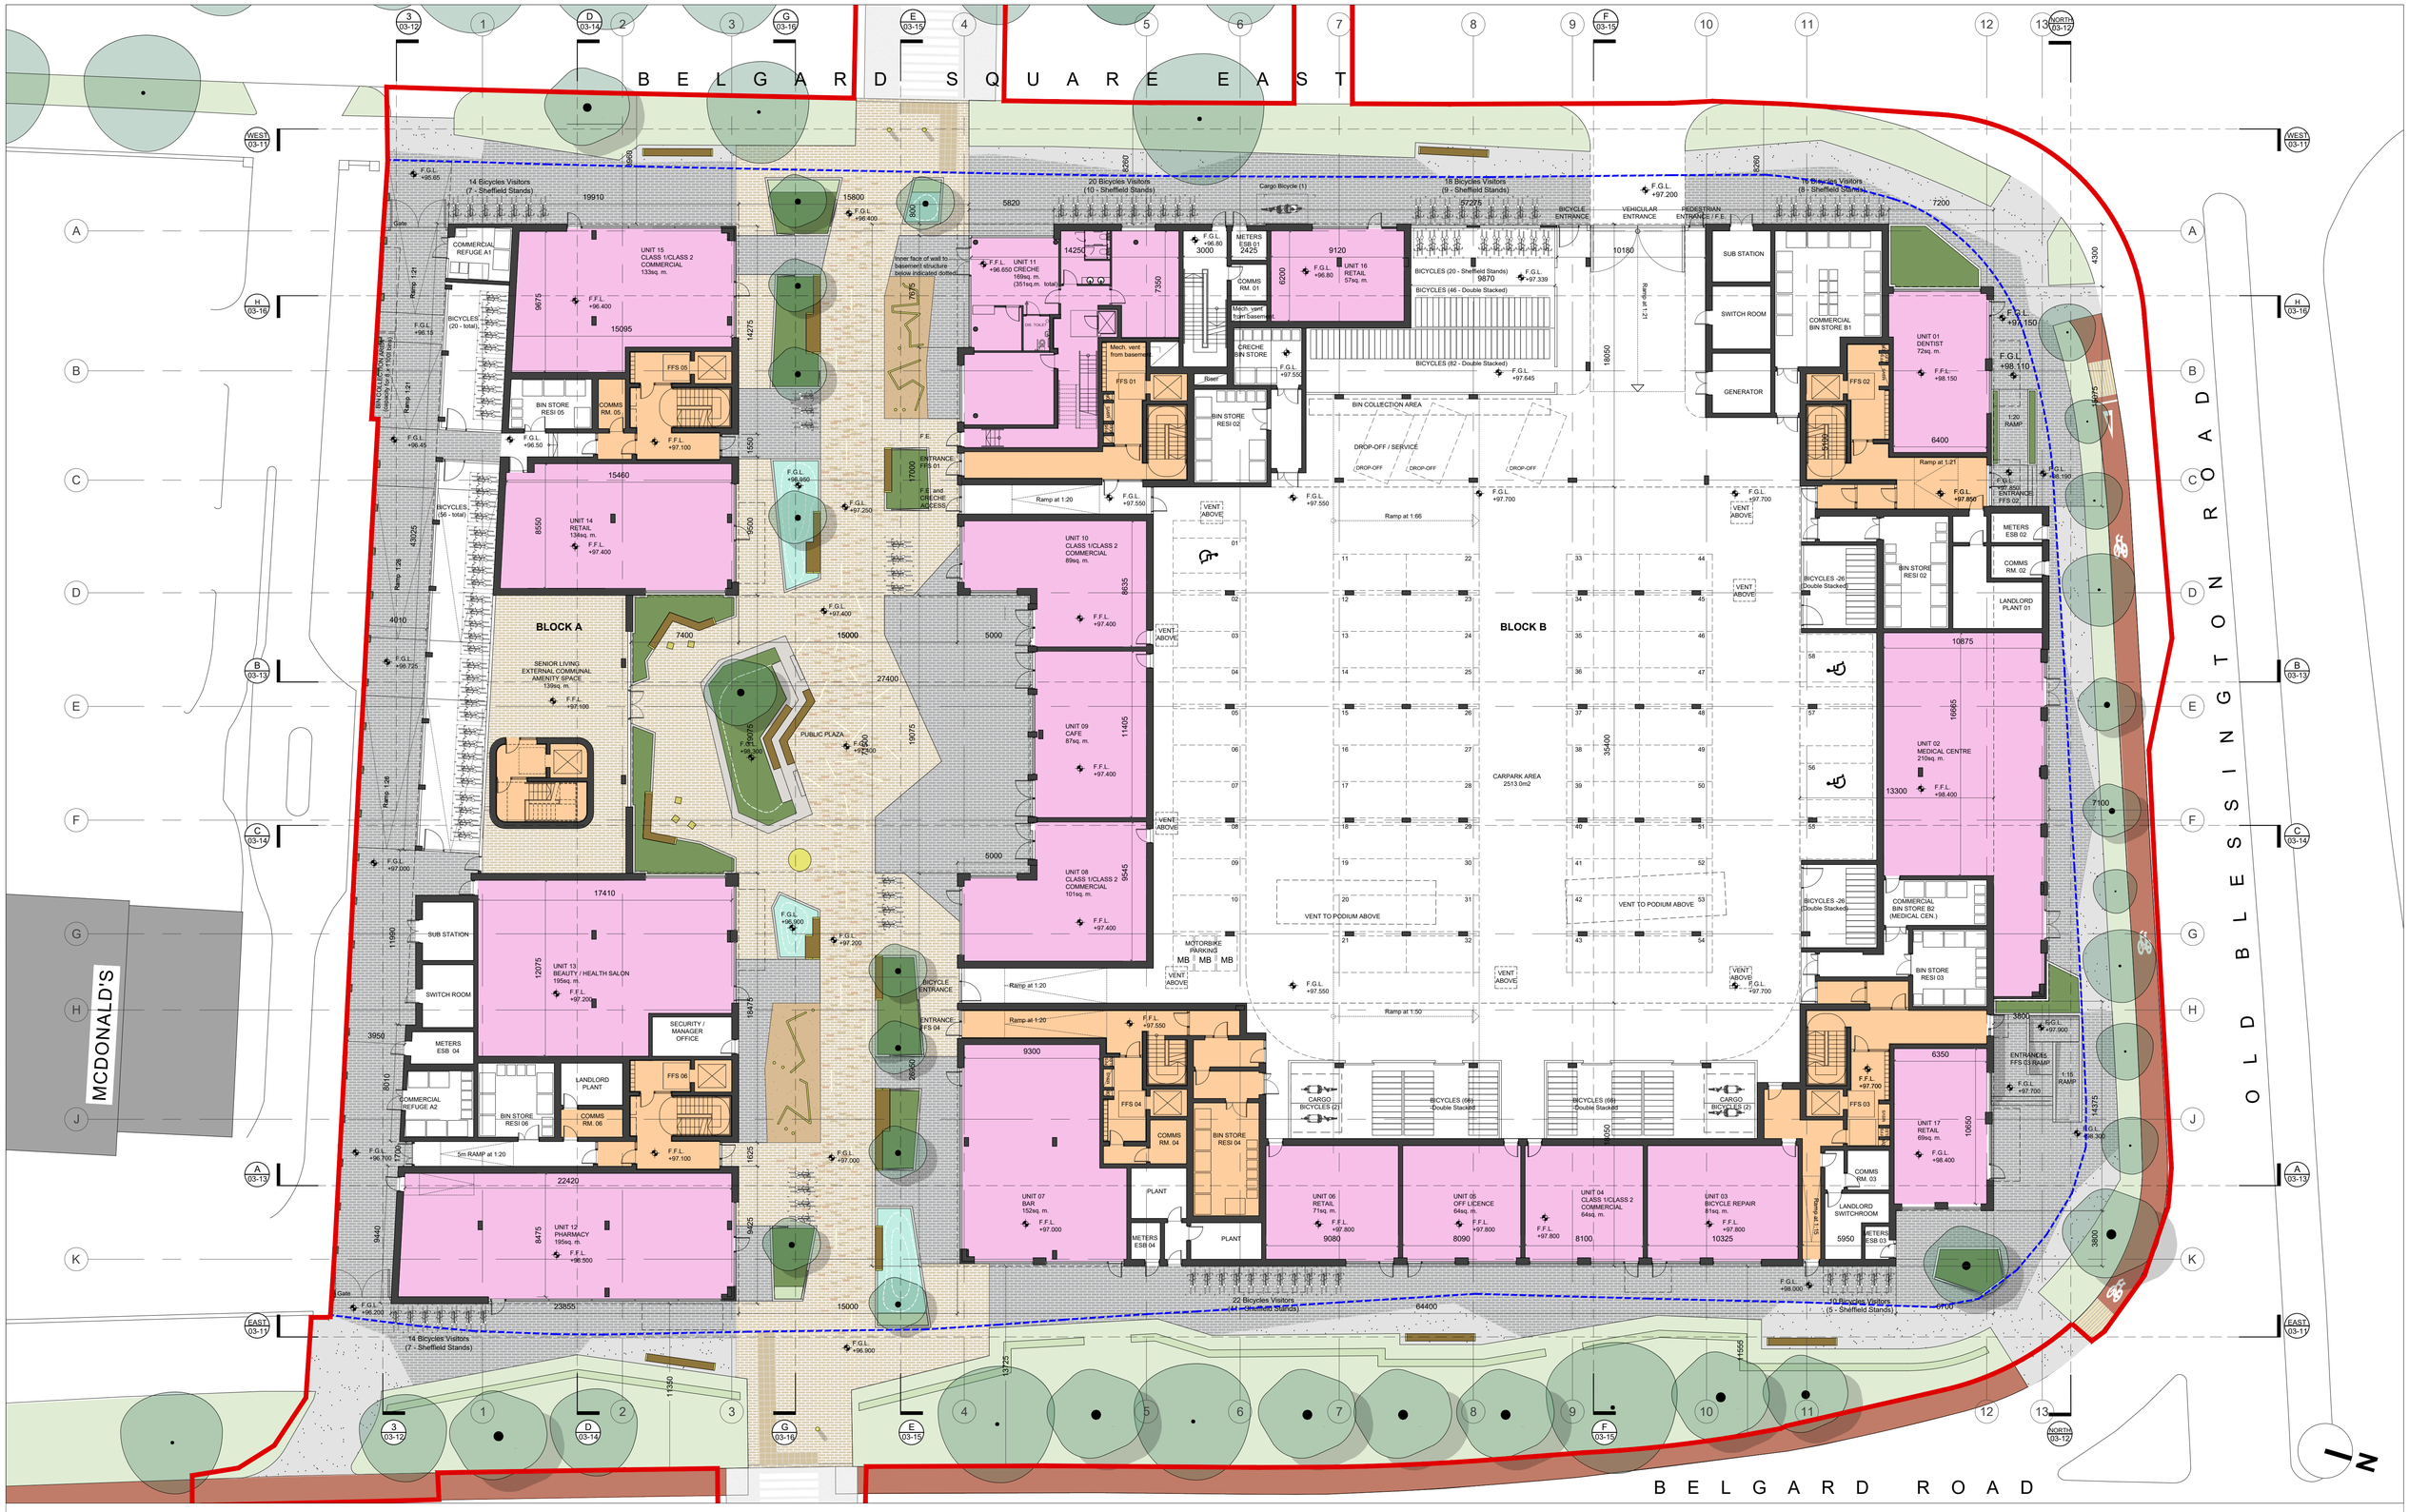

PROPOSED GROUND FLOOR PLAN 1:200

GENERAL NOTES

1. THIS DRAWING IS FOR PLANNING APPLICATION PURPOSES ONLY.
2. THIS DRAWING SHALL BE READ IN CONJUNCTION WITH ALL ACCOMPANYING DRAWINGS/REPORTS SUBMITTED WITH THE PLANNING APPLICATION.
3. ANY DISCREPANCIES TO BE NOTIFIED TO DONNELLY TURPIN ARCHITECTS.
4. ALL DIMENSIONS INDICATED ARE SUBJECT TO SITE SURVEY
5. COPYRIGHT RETAINED BY DONNELLY TURPIN ARCHITECTS.

BOUNDARY LINE - SITE SUBJECT TO APPLICATION

SITE IN OWNERSHIP OF APPLICANT

REV.	DATE	NAME	NOTES

PROJECT: **SITE BOUNDED BY BELGARD SQUARE EAST, OLD BLESSINGTON ROAD AND BELGARD ROAD, TALLAGHT, DUBLIN 24.**
MIX USE DEVELOPMENT.

DONNELLY TURPIN ARCHITECTS
56 LOWER CAMDEN STREET, DUBLIN 2 TEL: (+353) 1 475 9065 E-MAIL : projects@donnellyturpin.com

STAGE	SCALE	DRAWING
PLANNING	1:200 @ A1	PROPOSED GROUND FLOOR PLAN
JOB NO. 2424	DWG NO. P03_01	REV. / DATE NOVEMBER 2025