PROPOSED WEST SITE ELEVATION: BELGARD SQUARE EAST 1:500

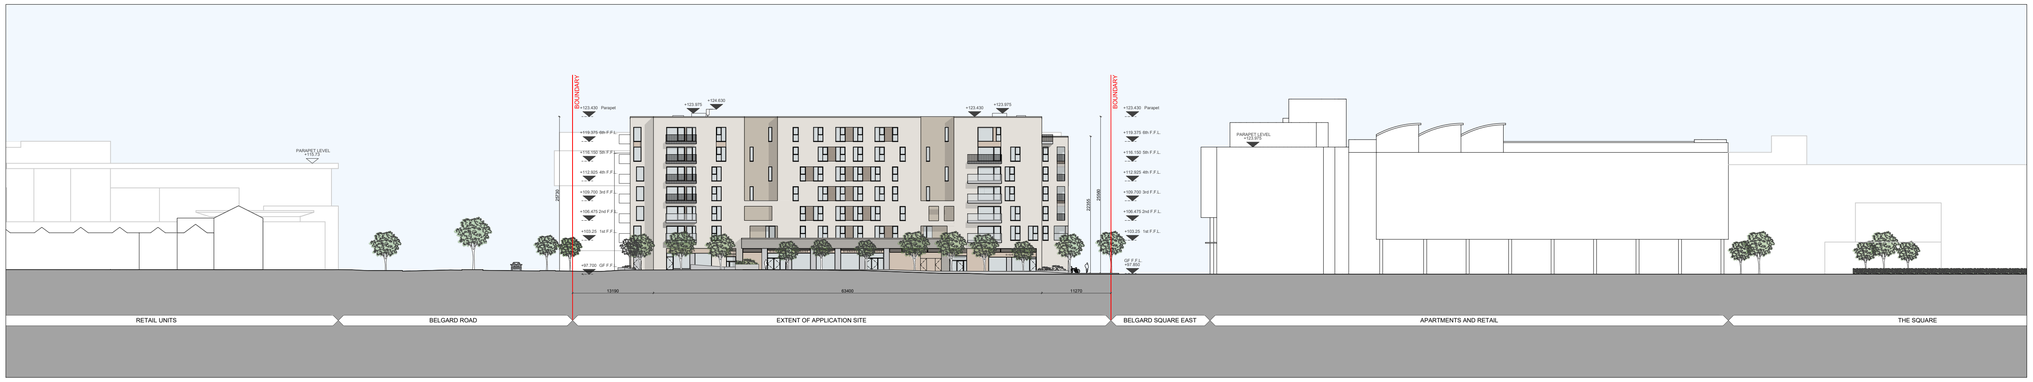

PROPOSED NORTH SITE ELVATION: OLD BLESSINGTON ROAD 1:500

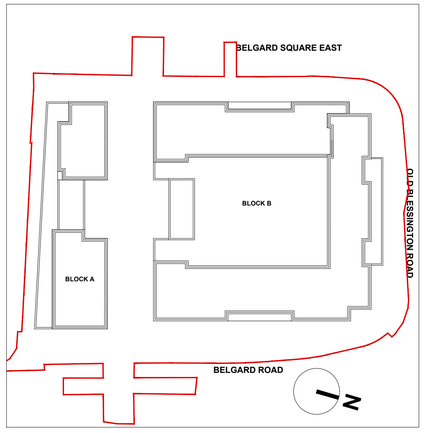

GENERAL NOTES

1. THIS DRAWING IS FOR PLANNING APPLICATION PURPOSES ONLY.
2. THIS DRAWING SHALL BE READ IN CONJUNCTION WITH ALL ACCOMPANYING DRAWINGS/REPORTS SUBMITTED WITH THE PLANNING APPLICATION.
3. ANY DISCREPANCIES TO BE NOTIFIED TO DONNELLY TURPIN ARCHITECTS.
4. ALL DIMENSIONS INDICATED ARE SUBJECT TO SITE SURVEY
5. COPYRIGHT RETAINED BY DONNELLY TURPIN ARCHITECTS.

REV.	DATE	NAME	NOTES

PROJECT
SITE BOUNDED BY BELGARD SQUARE EAST, OLD BLESSINGTON ROAD AND BELGARD ROAD, TALLAGHT, DUBLIN 24.
MIX USE DEVELOPMENT.

DONNELLY TURPIN ARCHITECTS
56 LOWER CAMDEN STREET, DUBLIN 2 TEL: (+353) 1 475 9065 E-MAIL : projects@donnellyturpin.com

STAGE	SCALE	DRAWING	
PLANNING	1:500 @ A1	PROPOSED CONTEXTUAL ELEVATIONS	
JOB NO.	DWG NO.	REV.	DATE
2424	P03_10		NOVEMBER 2025