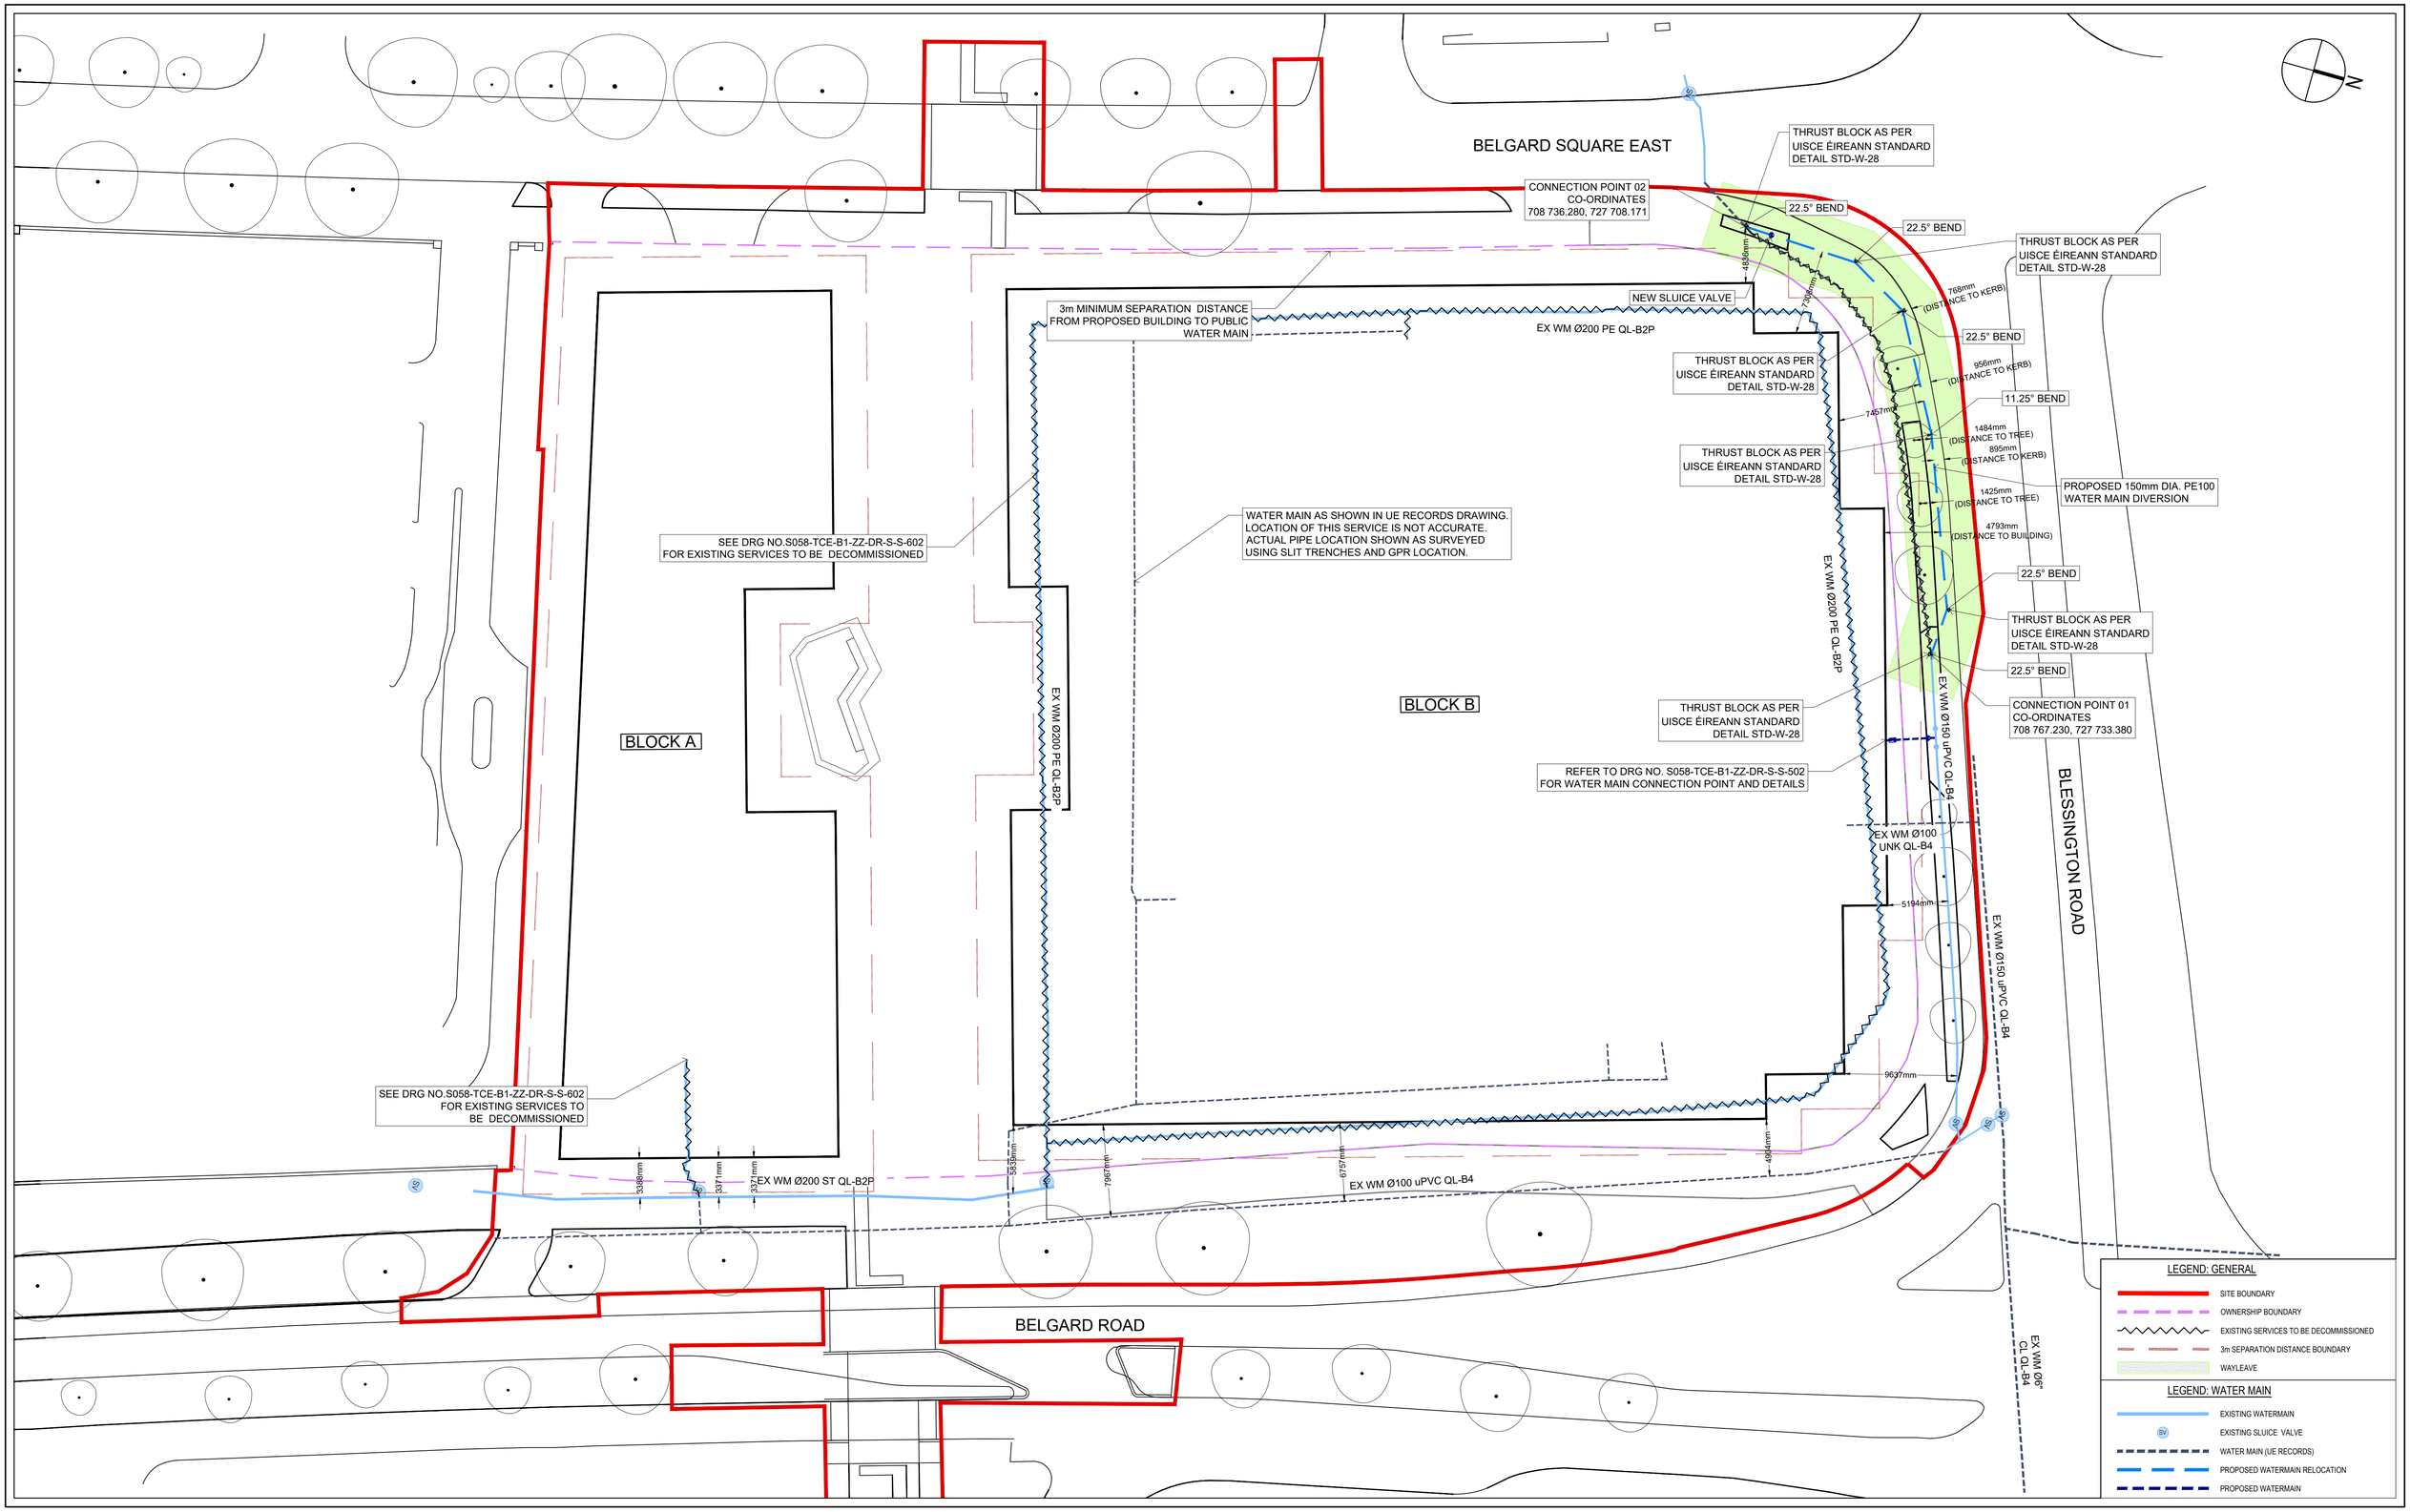

Notes:
For setting out refer to Architect's drawings.
This drawing shall be read in conjunction with all other Architectural and Engineering drawings and all other relevant drawings and Specifications.
DO NOT SCALE FROM THIS DRAWING. Use figured dimensions only.
Verify dimensions on site and report any discrepancies to the author immediately.
This drawing is copyright © and must not be reproduced, transmitted or stored in any form without the written permission of Torque Consulting Engineers Limited except as agreed for use on the project for which the document was originally issued.

Rev	Drn	Chkd	Amendments	Date
P01	KdR	JdP	ISSUED FOR INFORMATION	17/10/2025

Rev	Drn	Chkd	Amendments	Date

FOR PLANNING

Drawing Sheet Size A1

Architect	DONNELLY TURPIN ARCHITECTS
Project :	MIXED USE DEVELOPMENT BELGARD SQ. EAST, BELGARD RD, TALLAGHT
Title :	SITE DRAINAGE - WATER MAIN DIVERSION
Drg No :	S058-TCE-B1-ZZ-DR-S-S-603
Revision :	P01
Scale :	1: 250
Date :	17/10/2025
Status :	PLANNING
Drn By :	KdR
Chkd By :	JdP
Aprvd By :	JdP

TORQUE CONSULTING ENGINEERS
CIVIL & STRUCTURAL
Unit K26,
Drinan Enterprise Centre,
Swords Enterprise Park,
Swords,
K67 E722
Ireland
T: +353 (0)1 4853933
E: contactus@tcel.ie
W: www.tcel.ie